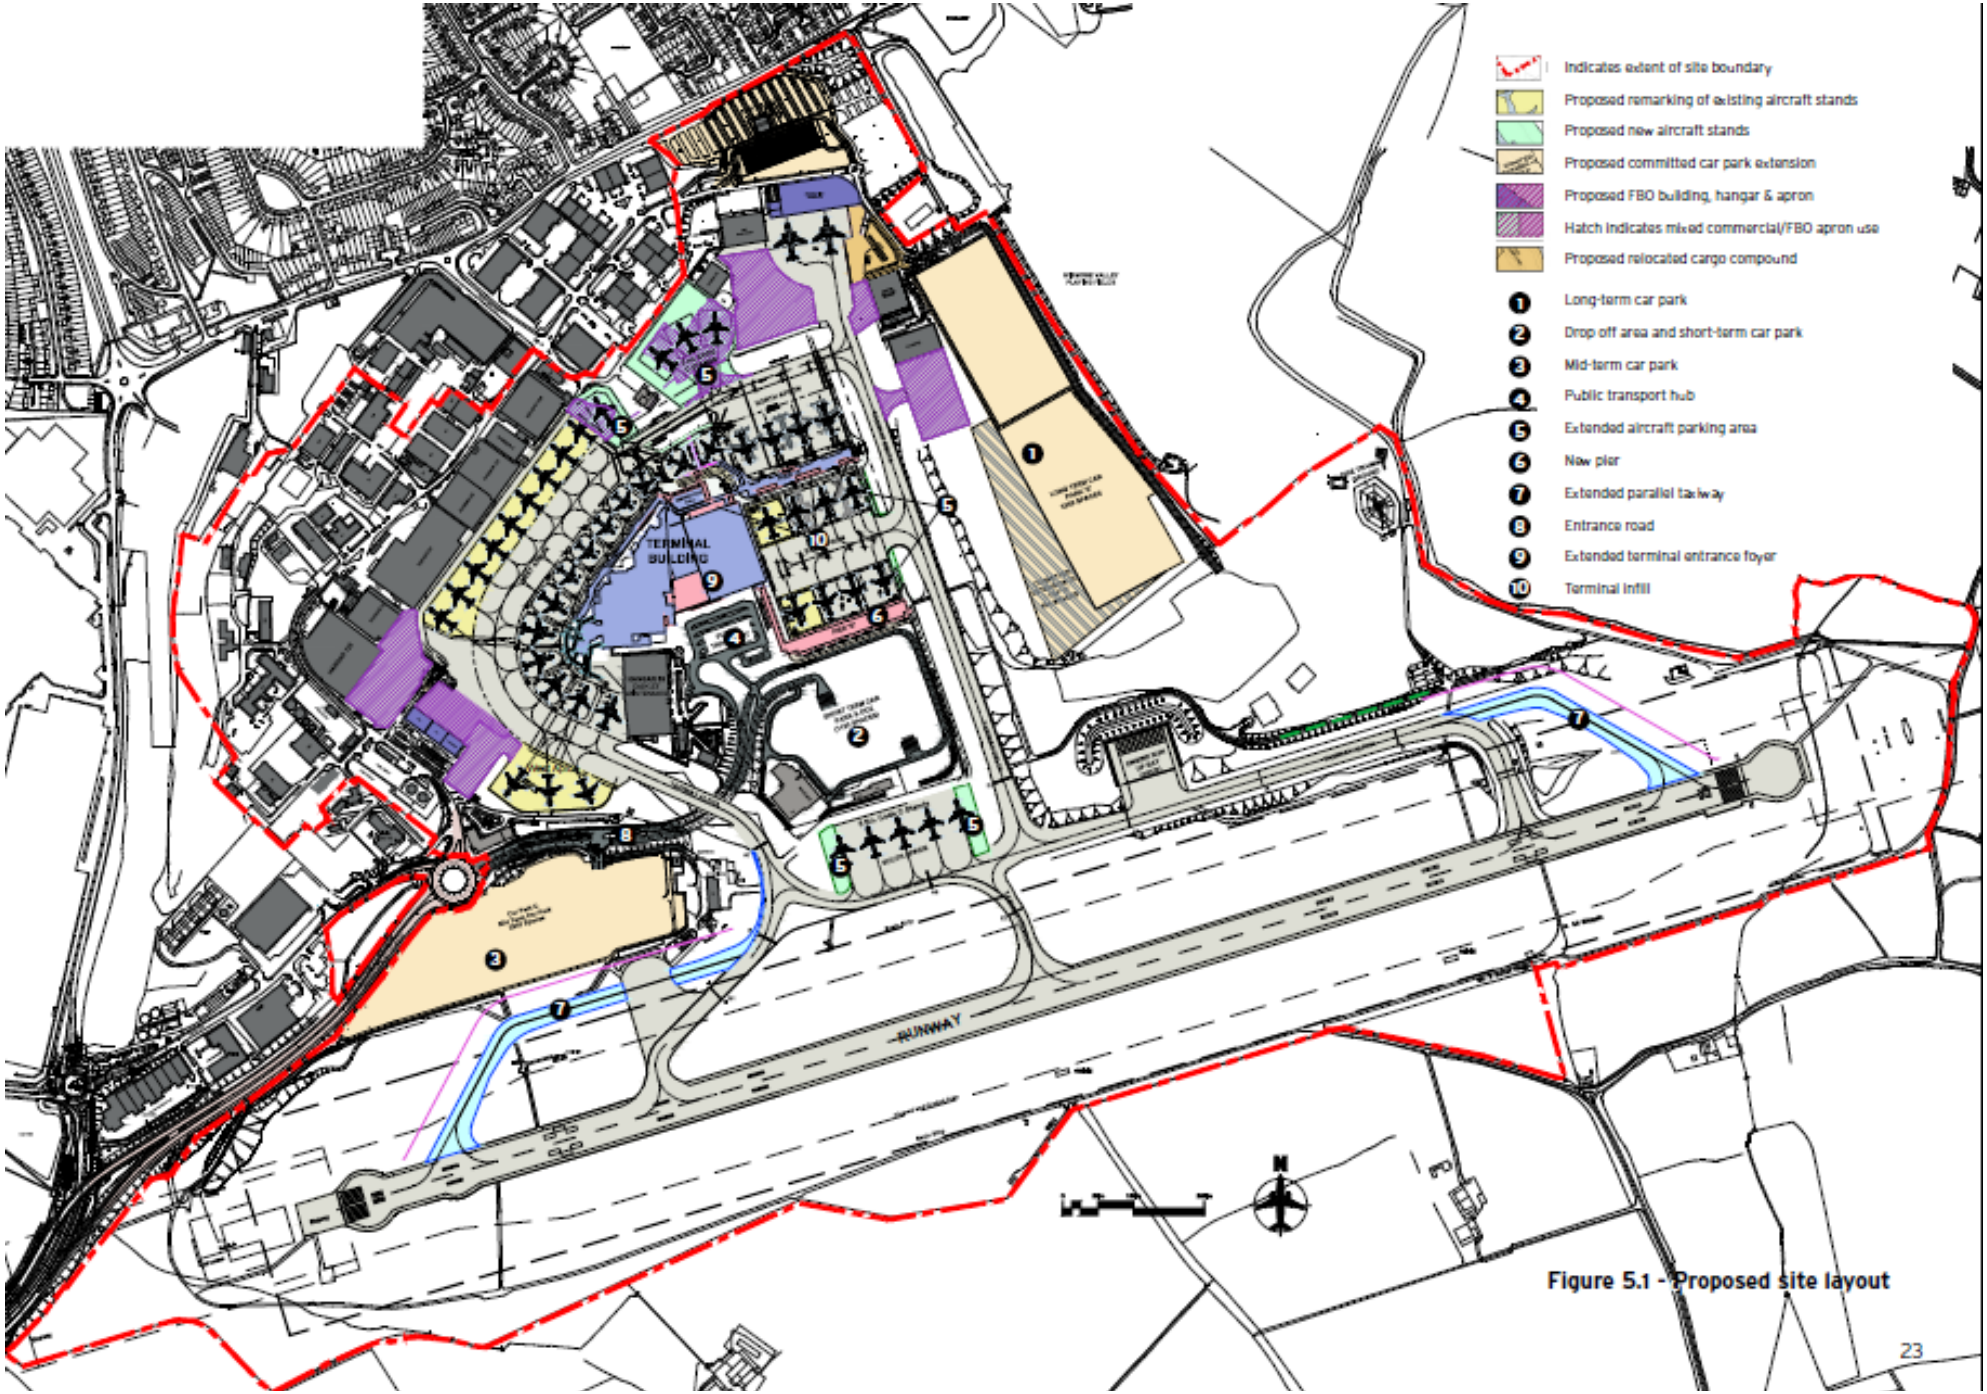

Figure 5.1 - Proposed site layout